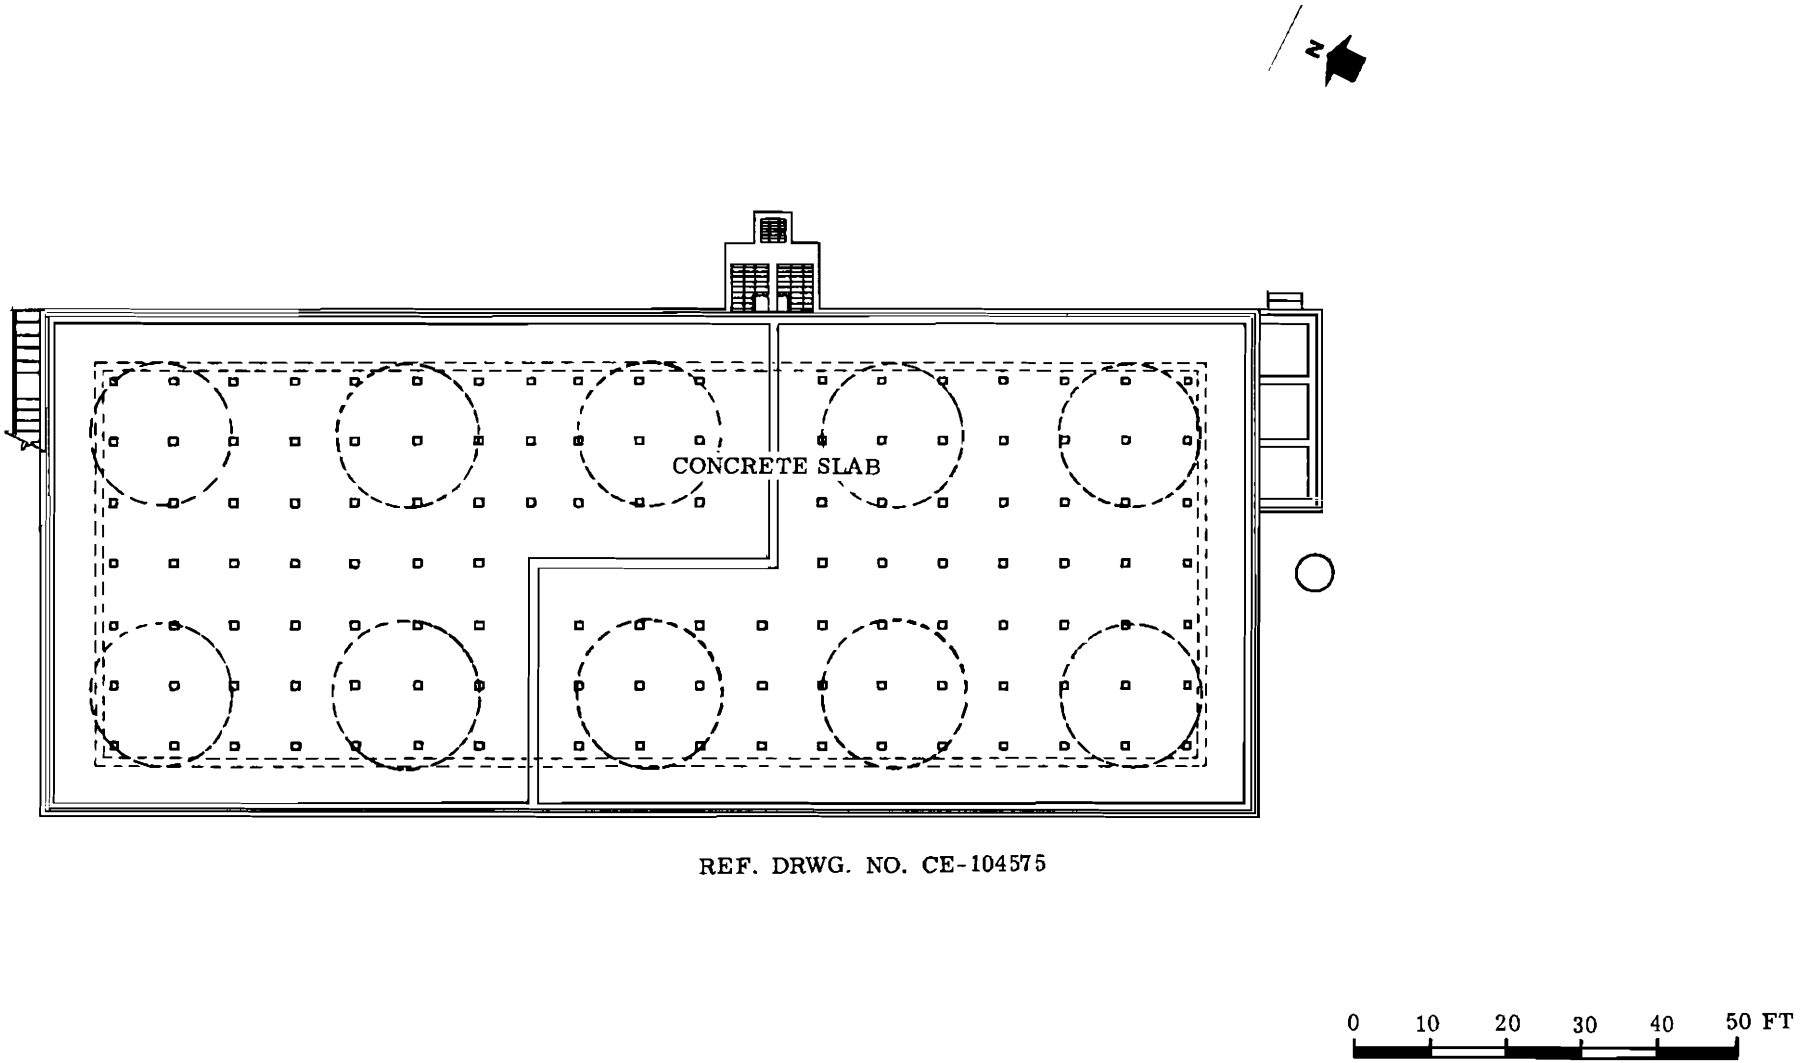

REF. DRWG. NO. CE-104575

BASIN PLAN

PSL COOLING TOWER NO. 3

STRUCTURE NO.

70

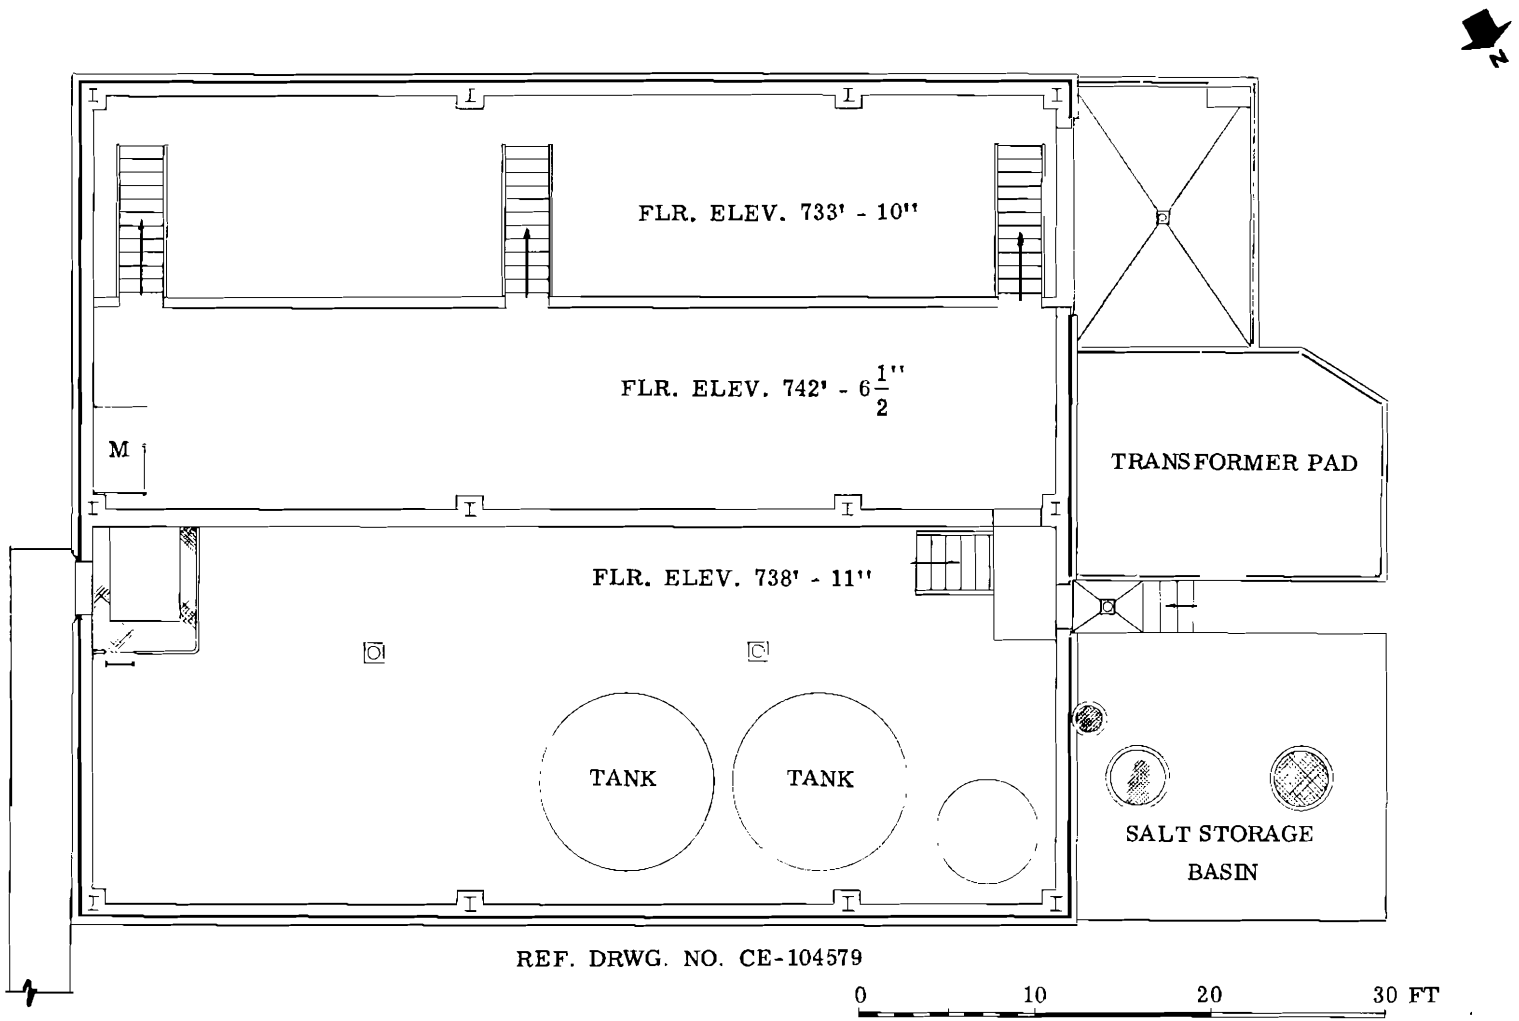

FLOOR PLAN

P.S.L. COOLING TOWER WATER PUMP BUILDING

STRUCTURE NO.

74